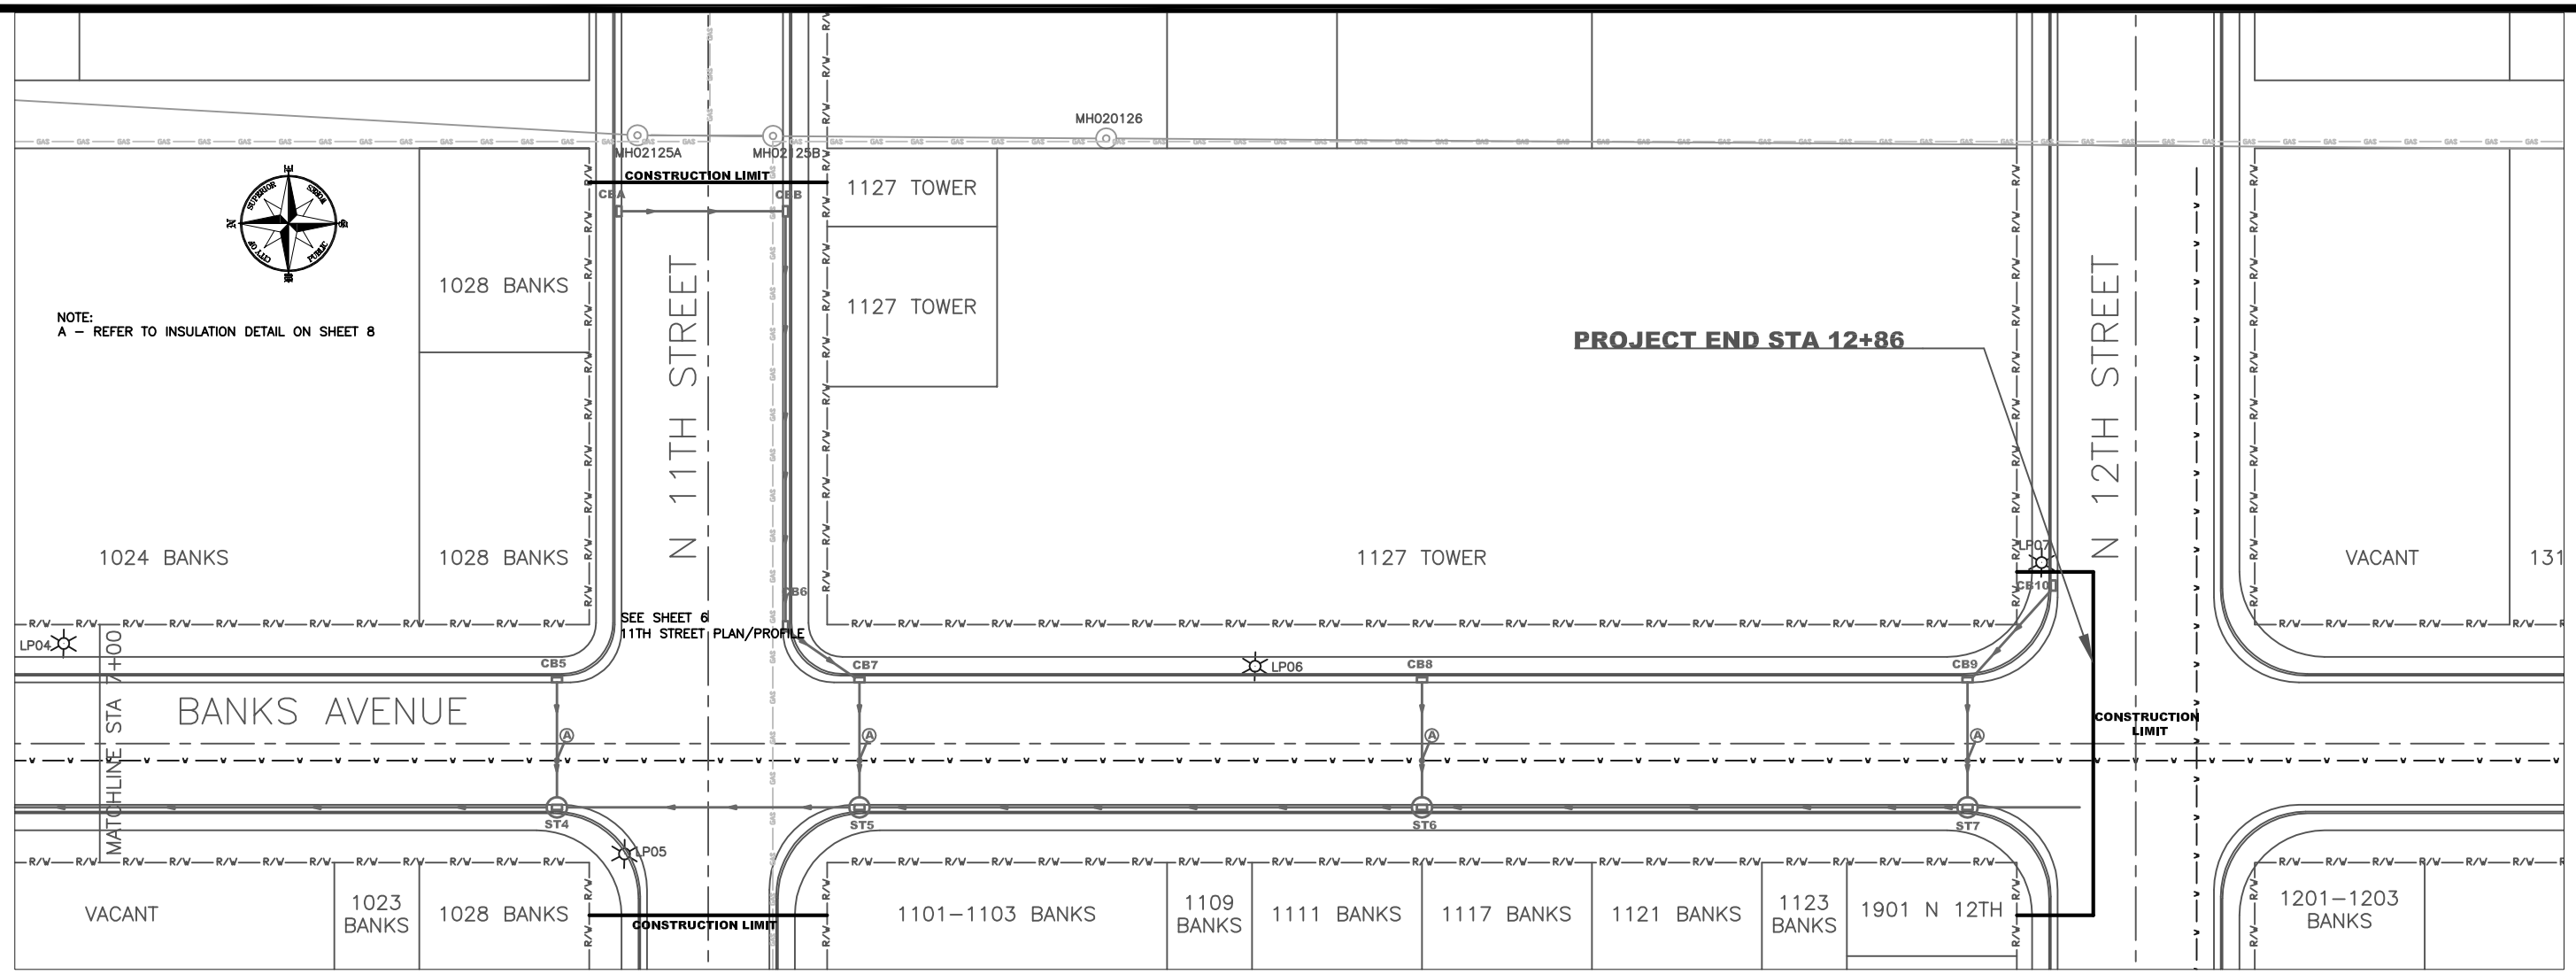

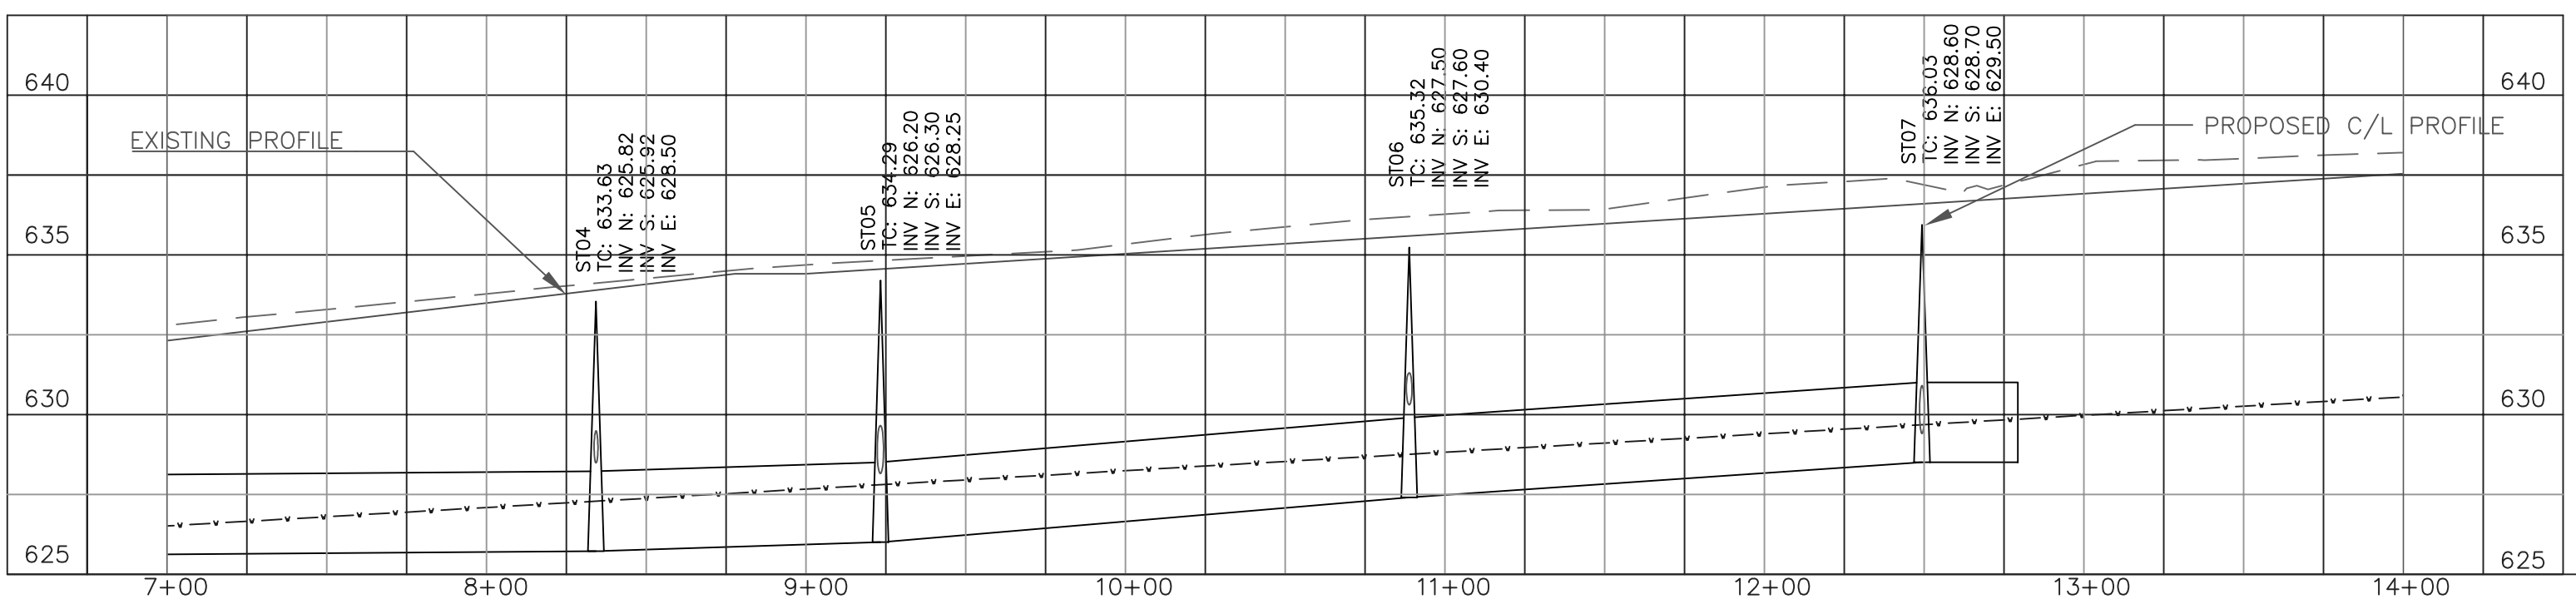

1"=50' HORZ.
1"=5' VERT.

CITY OF SUPERIOR, WI – PUBLIC WORKS	BANKS AVENUE RECONSTRUCTION – PW1010	PLAN & PROFILE DRAWING STA 7+00 TO STA 12+86	MAY 2010	DRAWN	SLG	SHEET 5 OF 7
				APPROV'D	JSG	